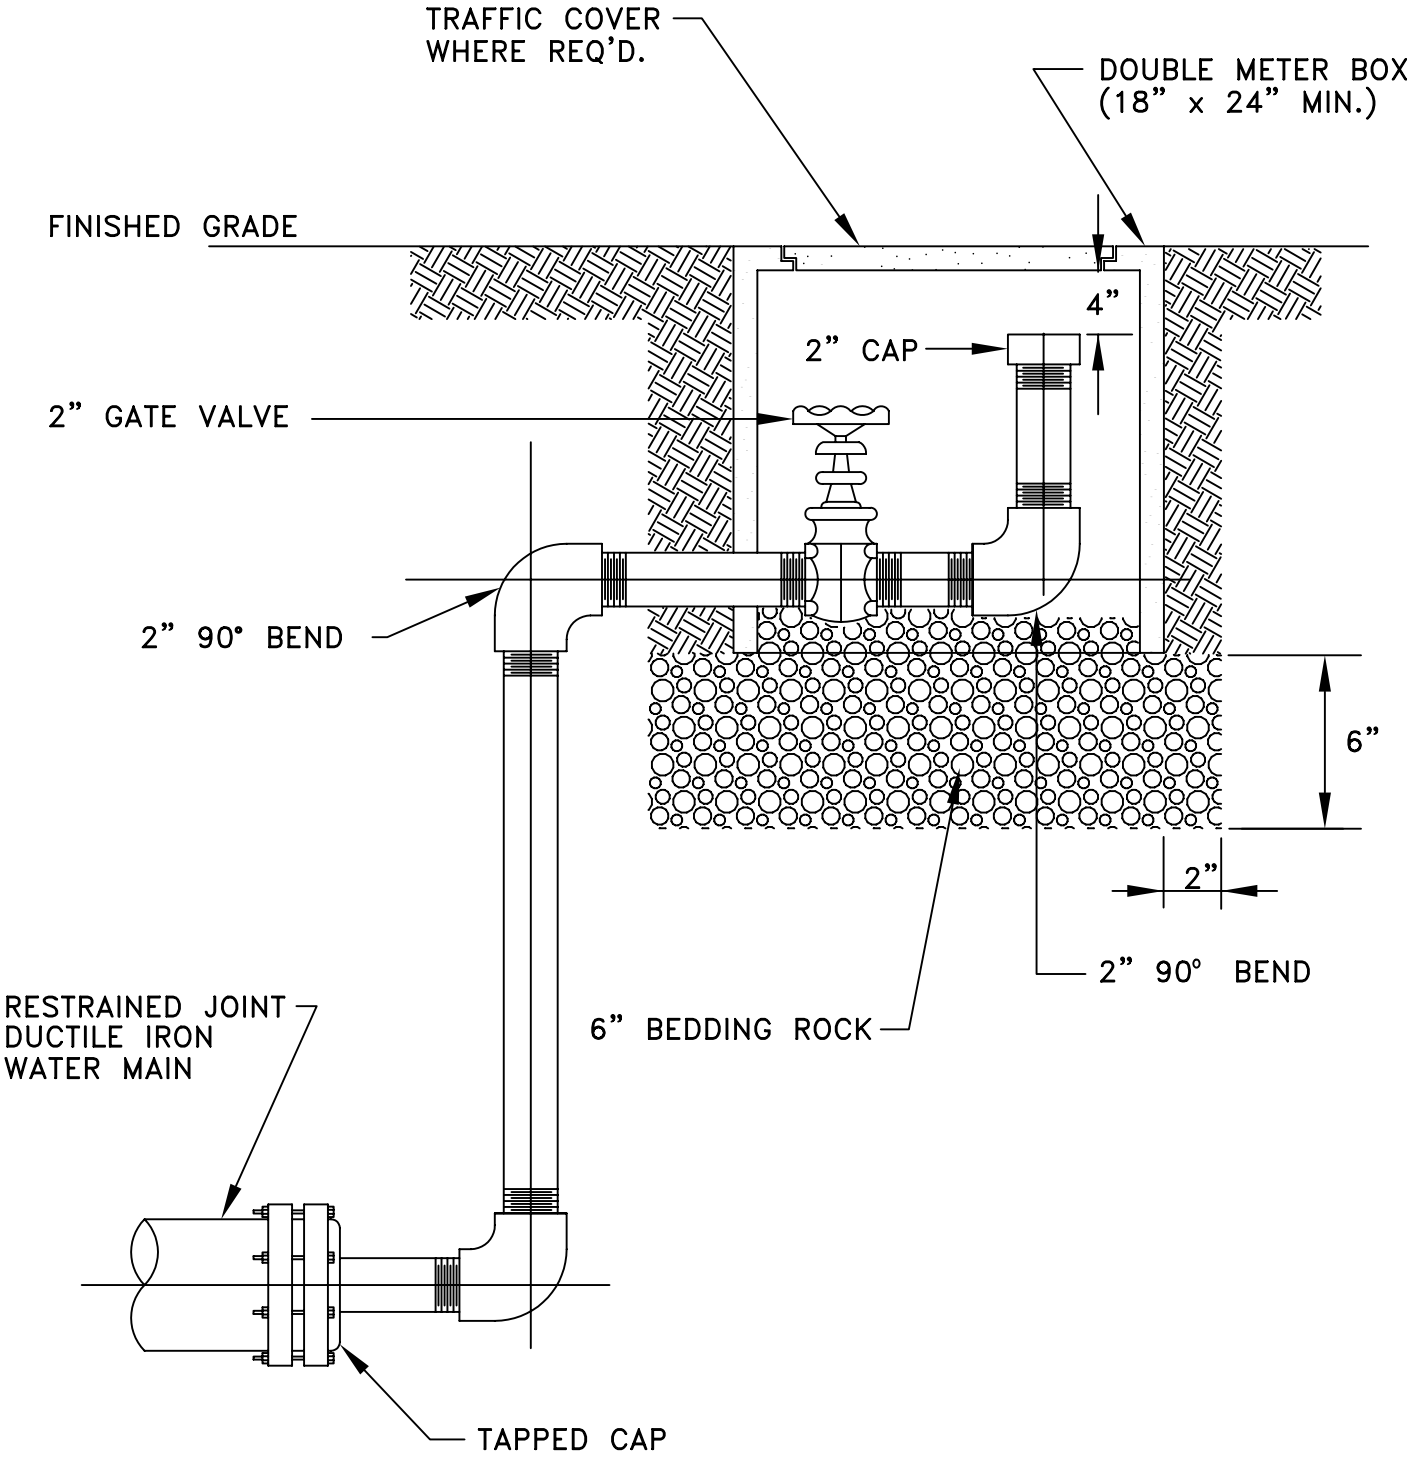

NOTES:

1. ALL 2 INCH PIPE AND FITTINGS SHALL BE SCHEDULE 40 GALVANIZED STEEL OR BRASS WITH THREADED (NPT) JOINTS. USE TEFLON TAPE ON JOINTS.
2. COLOR SHALL BE APPROPRIATE FOR USE.
3. WATER PLUS CORPORATION MODEL VB 2000 OR EQUAL MAY BE SUBSTITUTED AS APPROVED BY THE UTILITIES DIRECTOR.

BLOWOFF VALVE DETAIL

CITY OF SANFORD	1999	FIG. 403